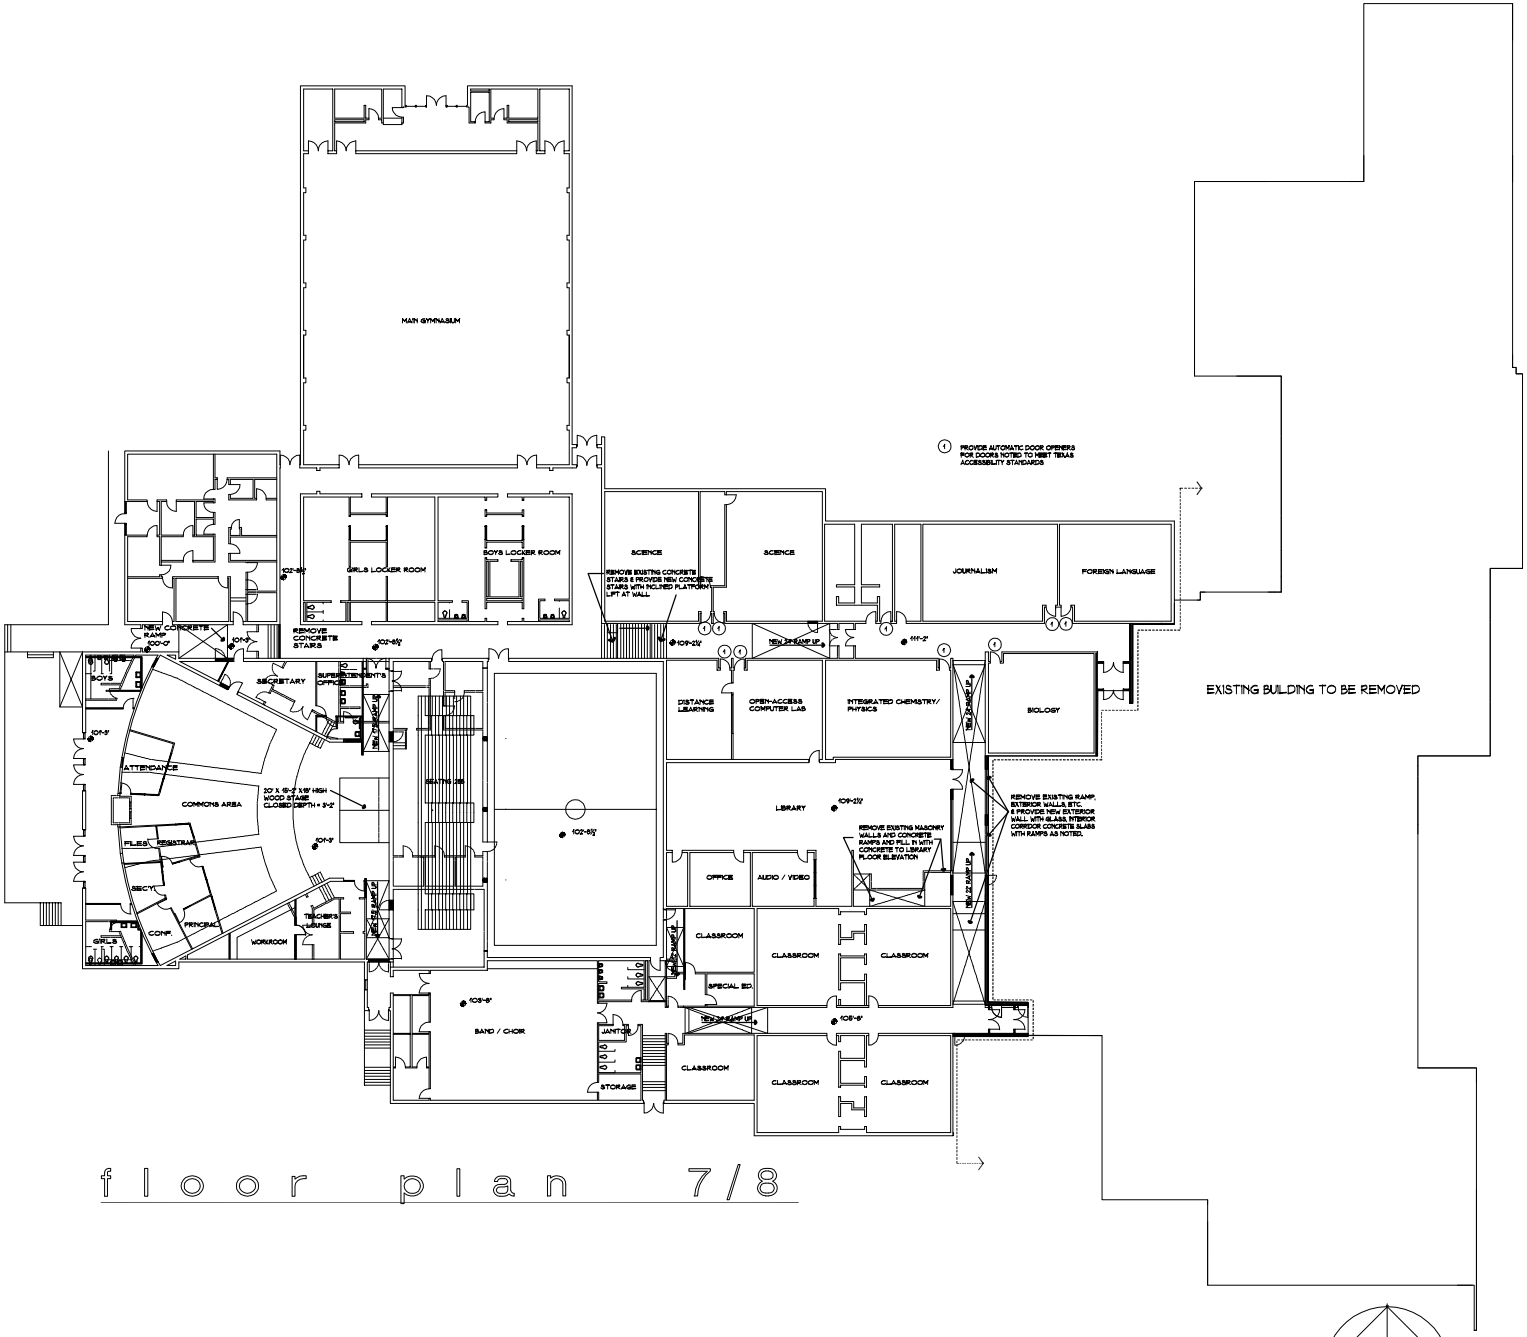

floor plan 7/8

River Road Middle School

WD ARCHITECTS
1619 S. KENTUCKY, F665 AMARILLO, TEXAS 79102